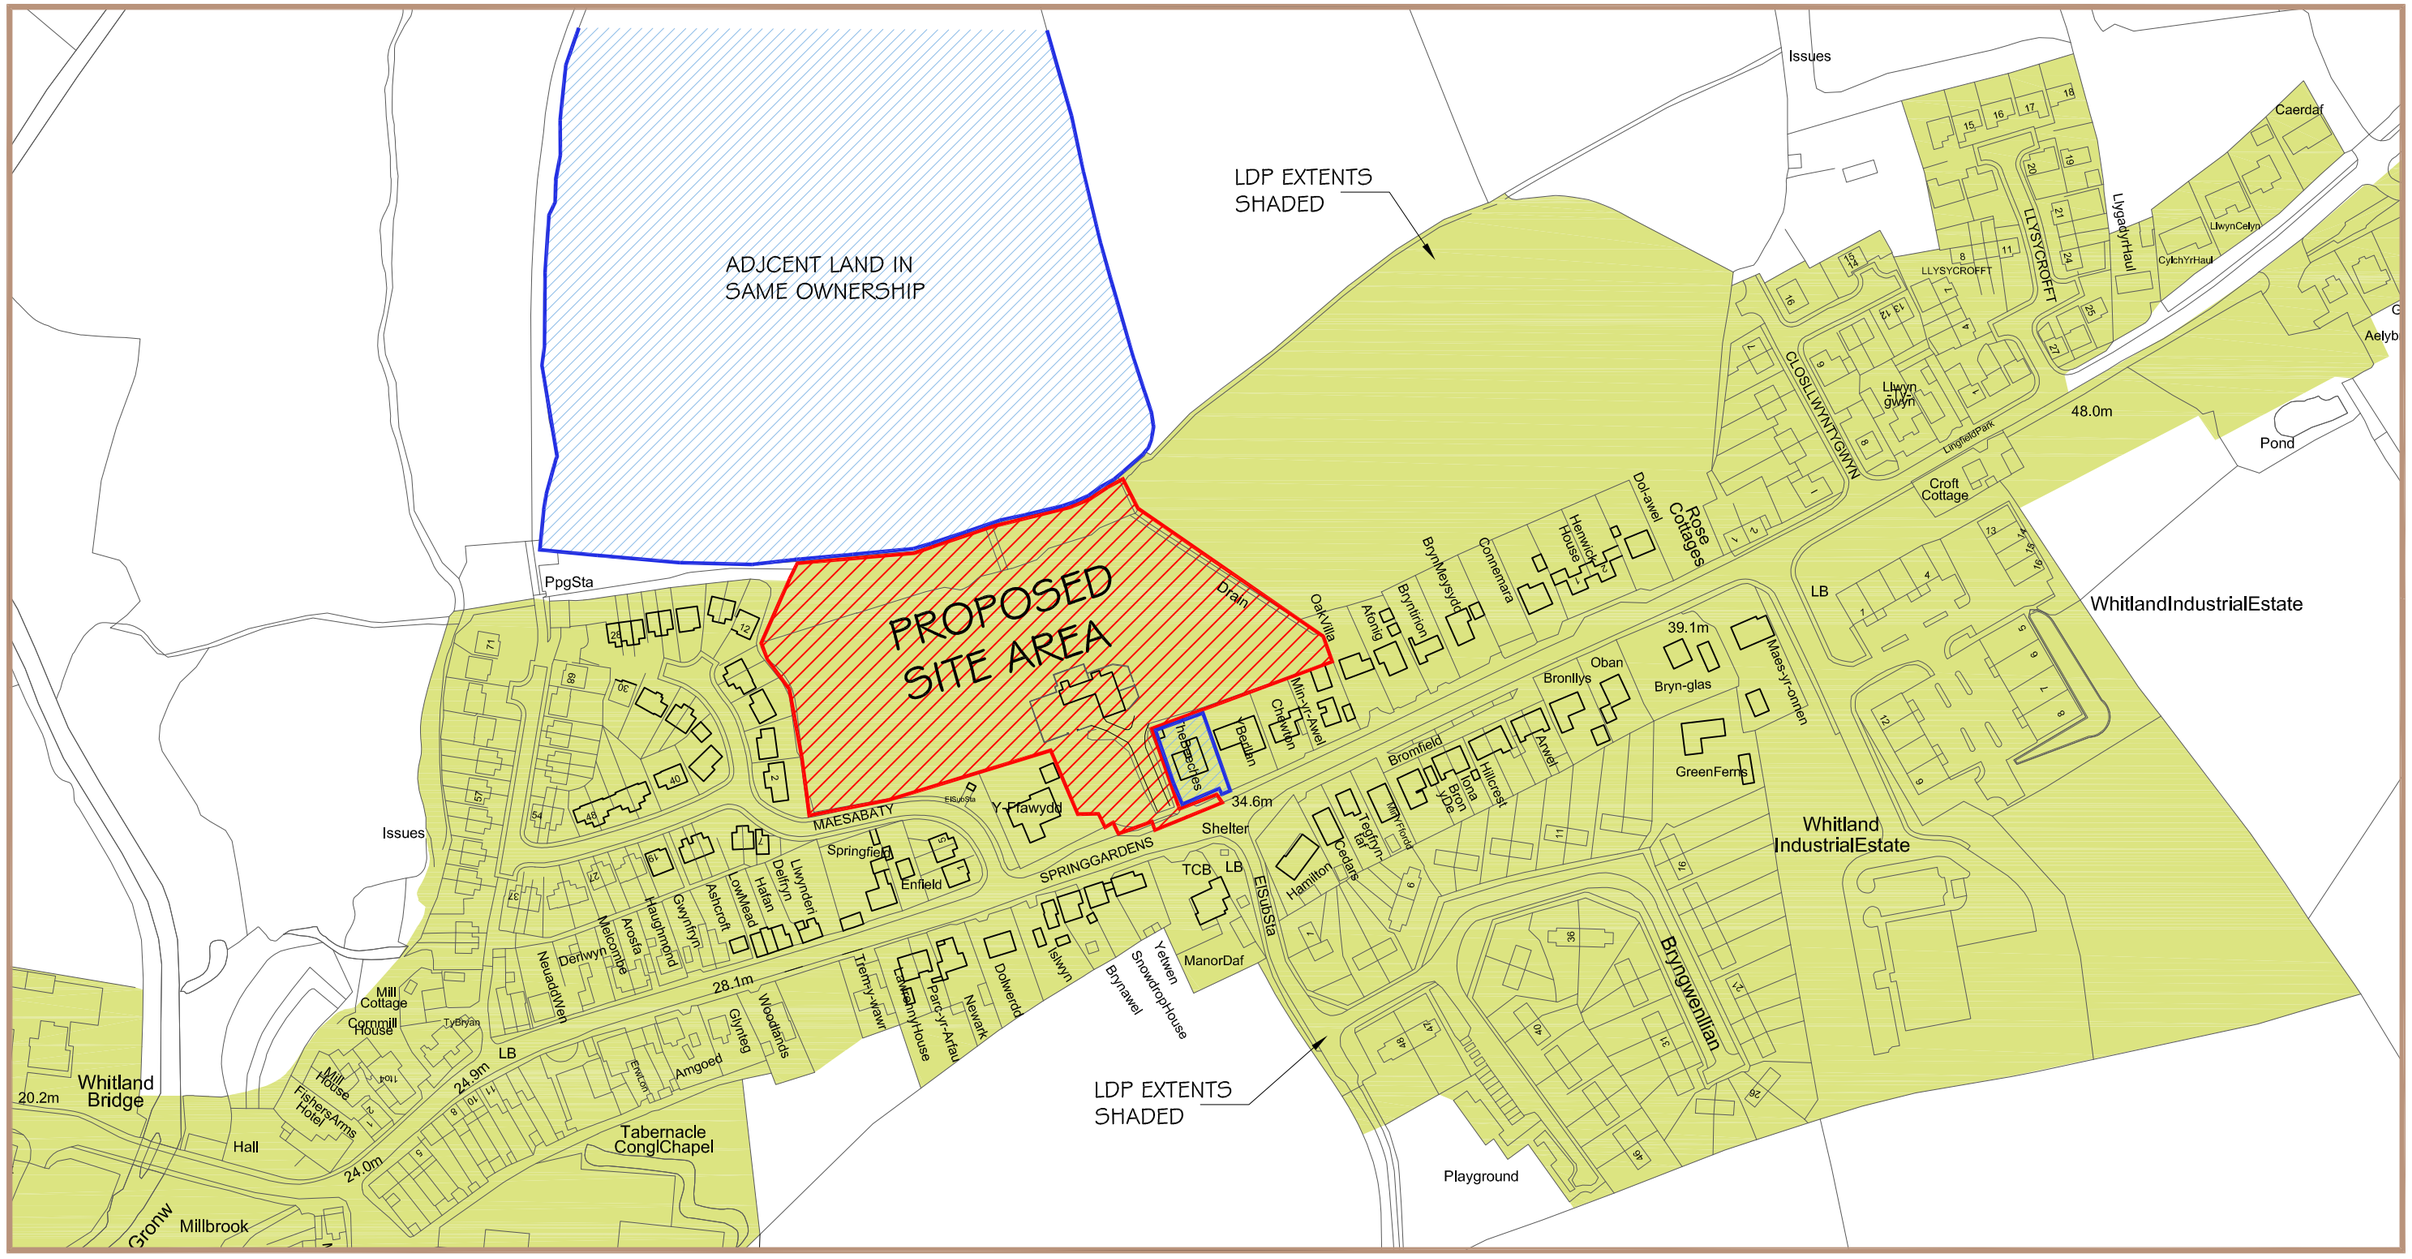


# LOCATION PLAN - 1:2500

1:1 0 20 40 60 70

A3 ORIGINAL DRAWING SIZE

| Revision | Description | Date |
|---|---|---|

Drawing
LOCATION PLAN

Client
Owen & Owen

Project / Title
Proposed outline Planning application for Residential Development to land adj. to 'The Beeches', Spring Gardens, Whitland (Land Allocation - T2/6/h3)

| Dwg No. | Job No. | Paper | Scale |
|---|---|---|---|
| P01 | 1796 | A3 | 1:2500 |
| | Rev. | Drawn PNW | Date DEC 2020 |

Hayston
Developments
& Planning Ltd

The Planning Studio, Hayston Bridge
Johnston, Haverfordwest
Pembrokeshire SA62 3HJ
01437 891 817
07515 851 704
andrew@haystonplanning.co.uk
www.planningpembrokeshire.co.uk