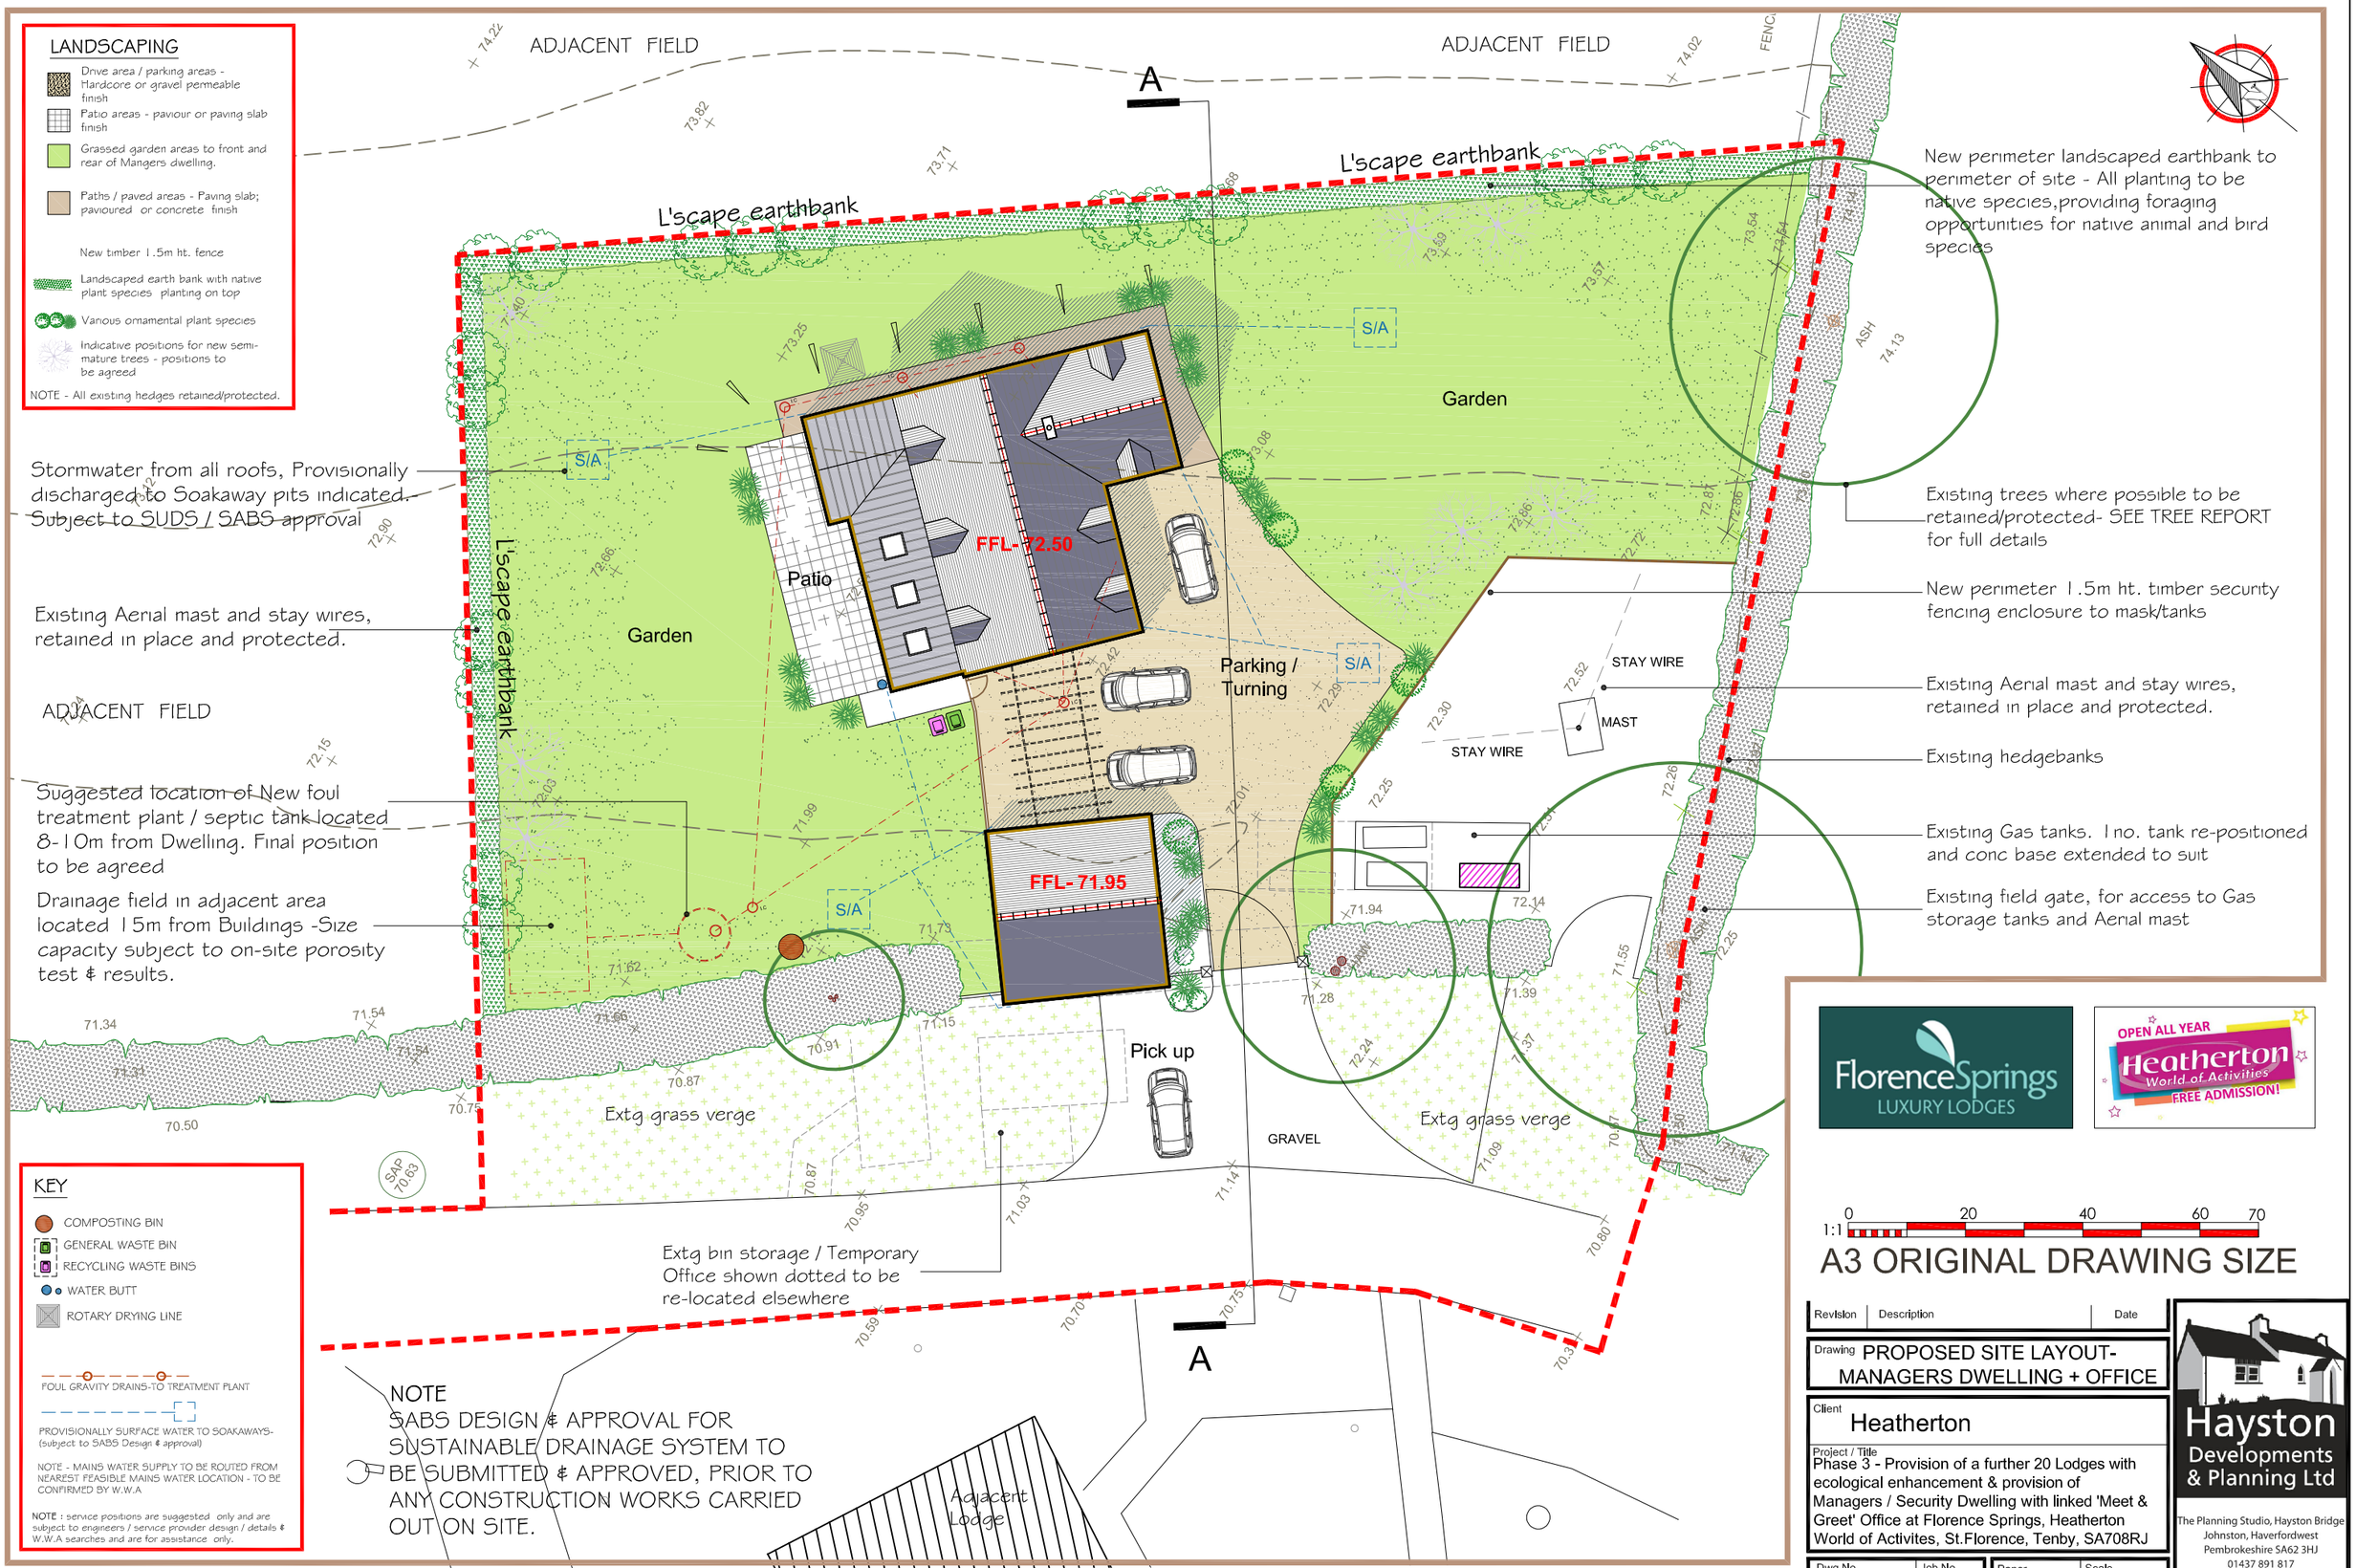

PROPOSED SITE LAYOUT - MANAGERS DWELLING & MEET & GREET OFFICE